


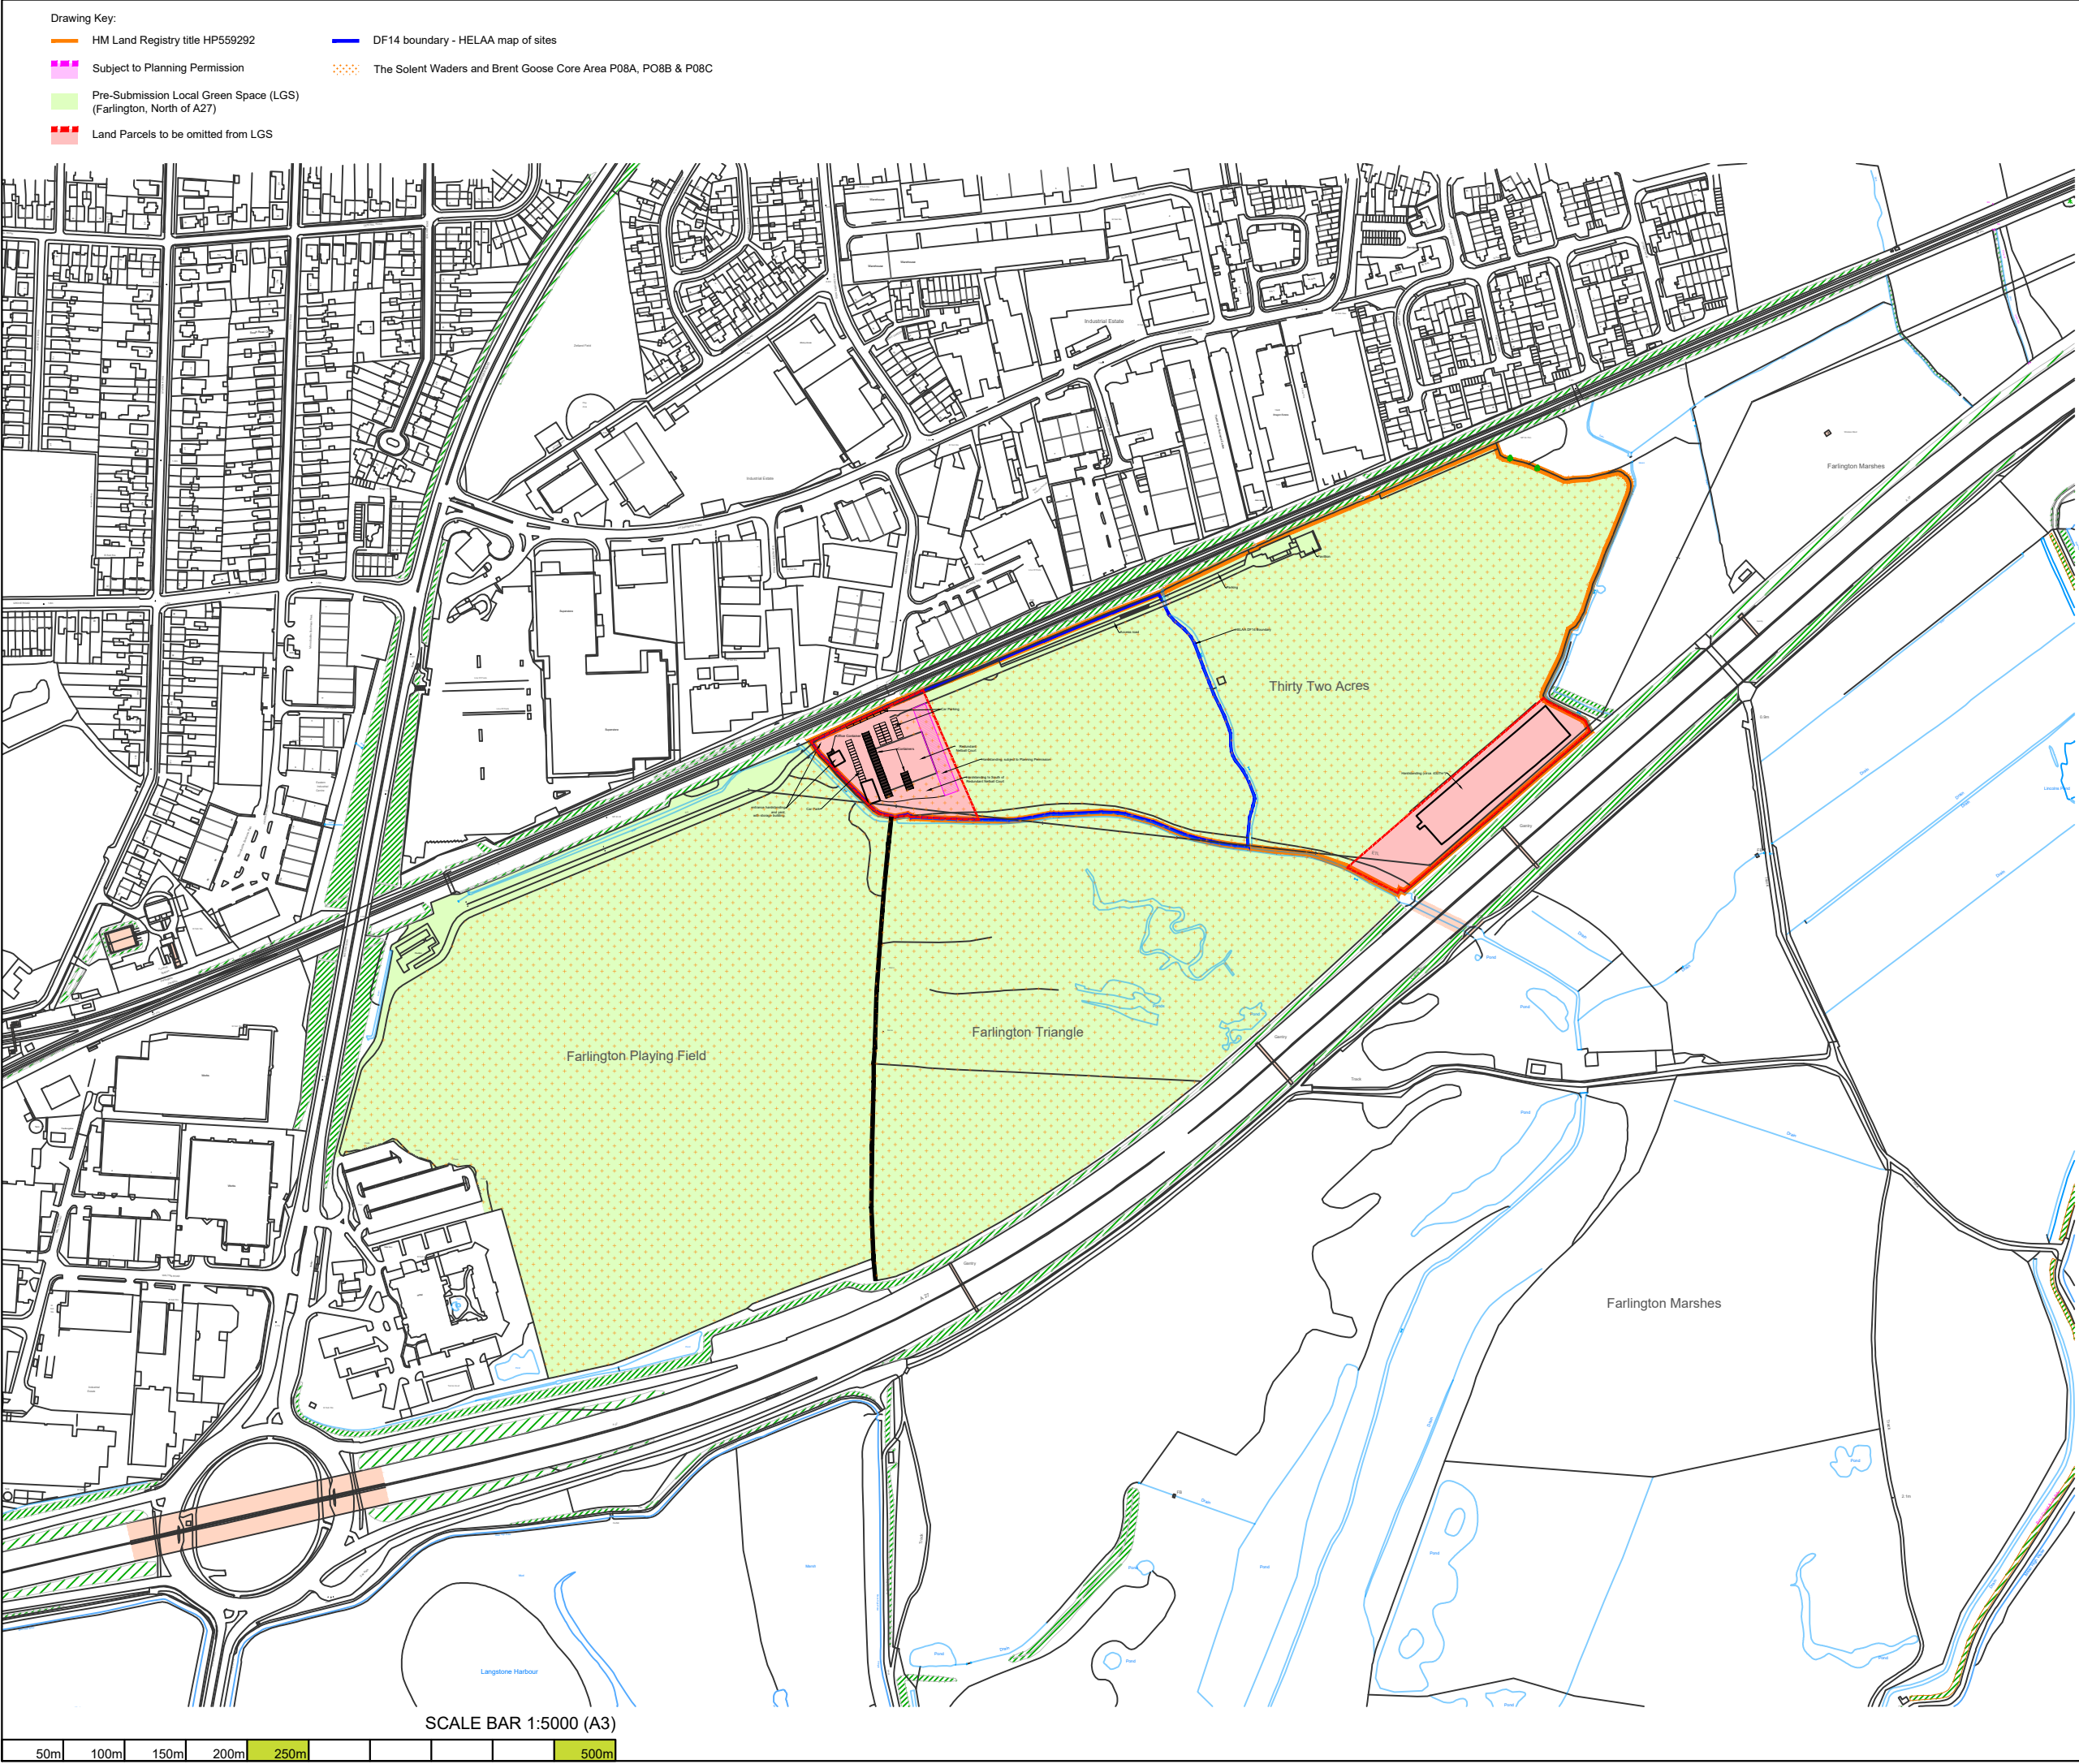

- NOTES
- The details shown are for design intent purposes only and are subject to further design development with suppliers and sub-contractors.
 - Proposals subject to consultation and approval from Local Authority Planning Department and Building Control (or an Approved Inspector).
 - All setting out dimensions should be checked on site prior to construction and any discrepancies and/or omissions should be reported to the Architect immediately.
 - Do not scale from drawings, any dimensions shown are indicative only and are subject to verification on site.
 - This drawing is to be read in conjunction with all other plans, structural calculations and specifications.

CAD

Critchley Architecture And Design Ltd.

Contact: 02392 474 919 | info@caad.online

The Old Bakery, 34 North Street, Havant, PO9 1PT

- Revisions
- A. Hatching update/15.09.2026/SR
 - B.
 - C.

Project Address

Thirty Two Acres,
Eastern Road,
Farlington,
PO6 1UW

SITE PLAN - MATTERS 11

Scale A3: As Shown
Drawn By OS/SAR
Date 14.09.2026

Project No. Sheet No. Rev.

23060 139 A