P001-25 Stamshaw Lake Car Park Consultation Plan

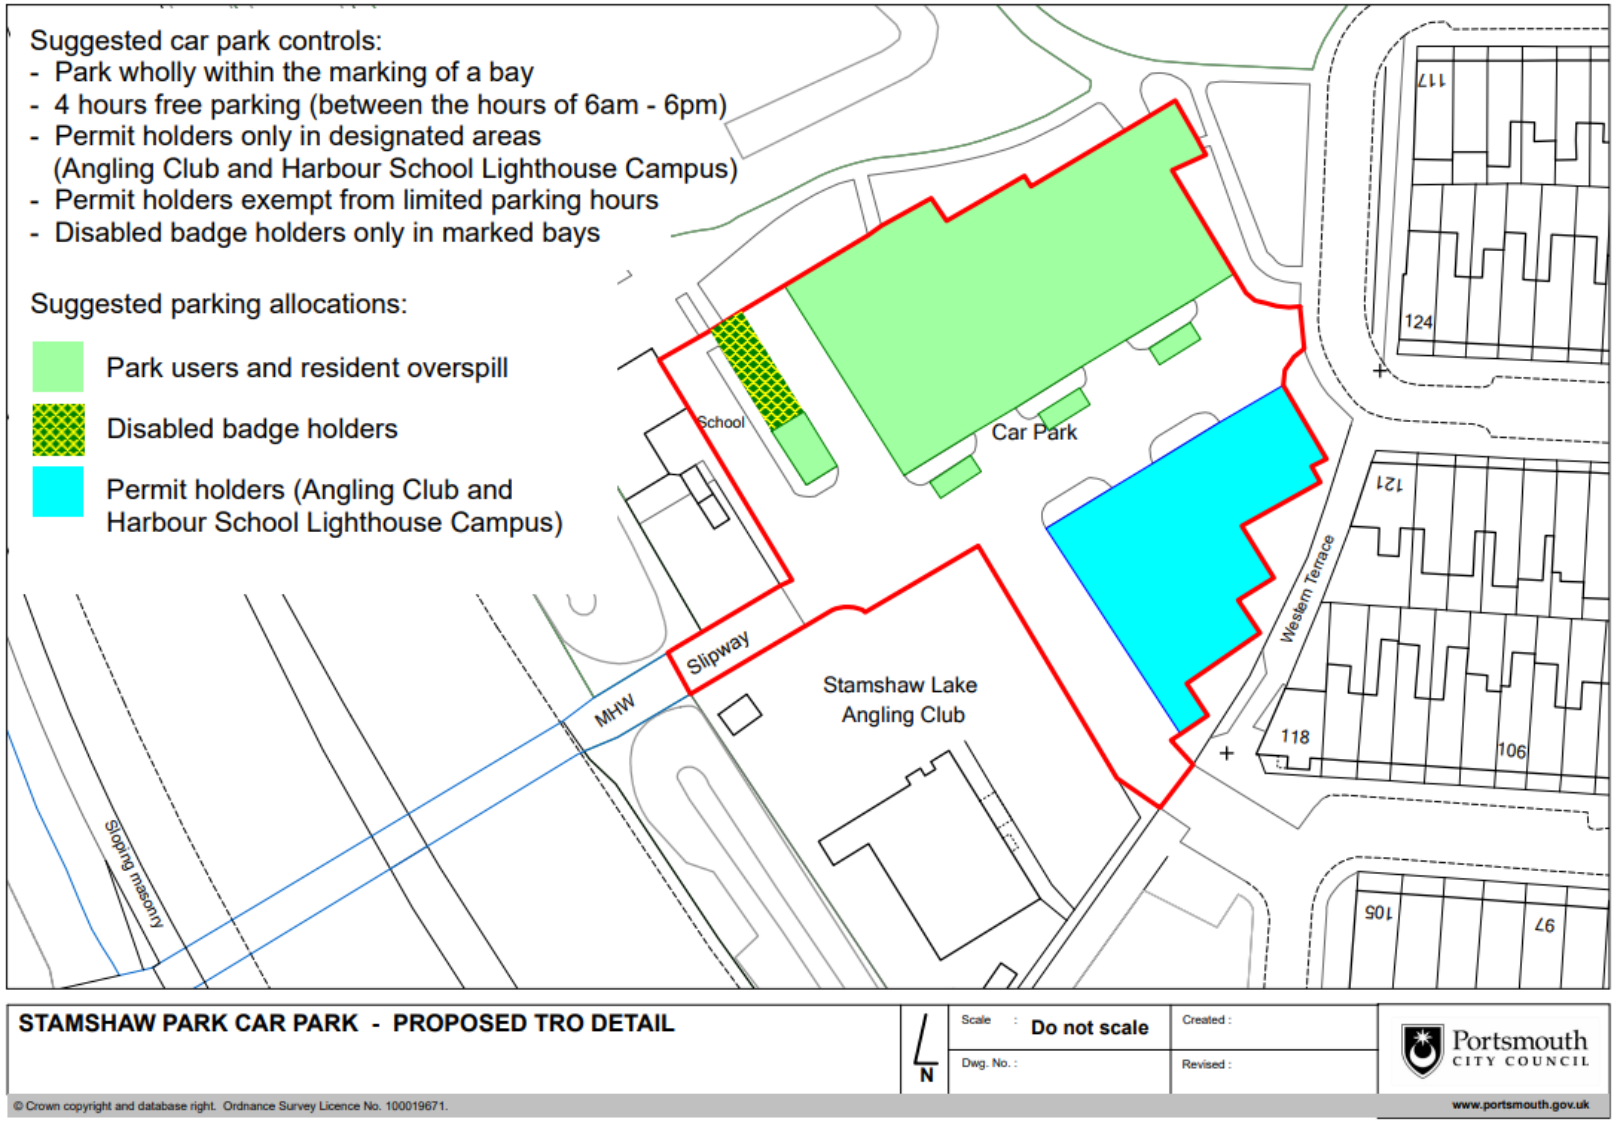

STAMSHAW PARK CAR PARK - PROPOSED TRO DETAIL

N

Scale : **Do not scale**

Dwg. No. :

Created :

Revised :

Portsmouth CITY COUNCIL

© Crown copyright and database right. Ordnance Survey Licence No. 100019671.

www.portsmouth.gov.uk