PCC A1 FRAME

Drawings Plan:

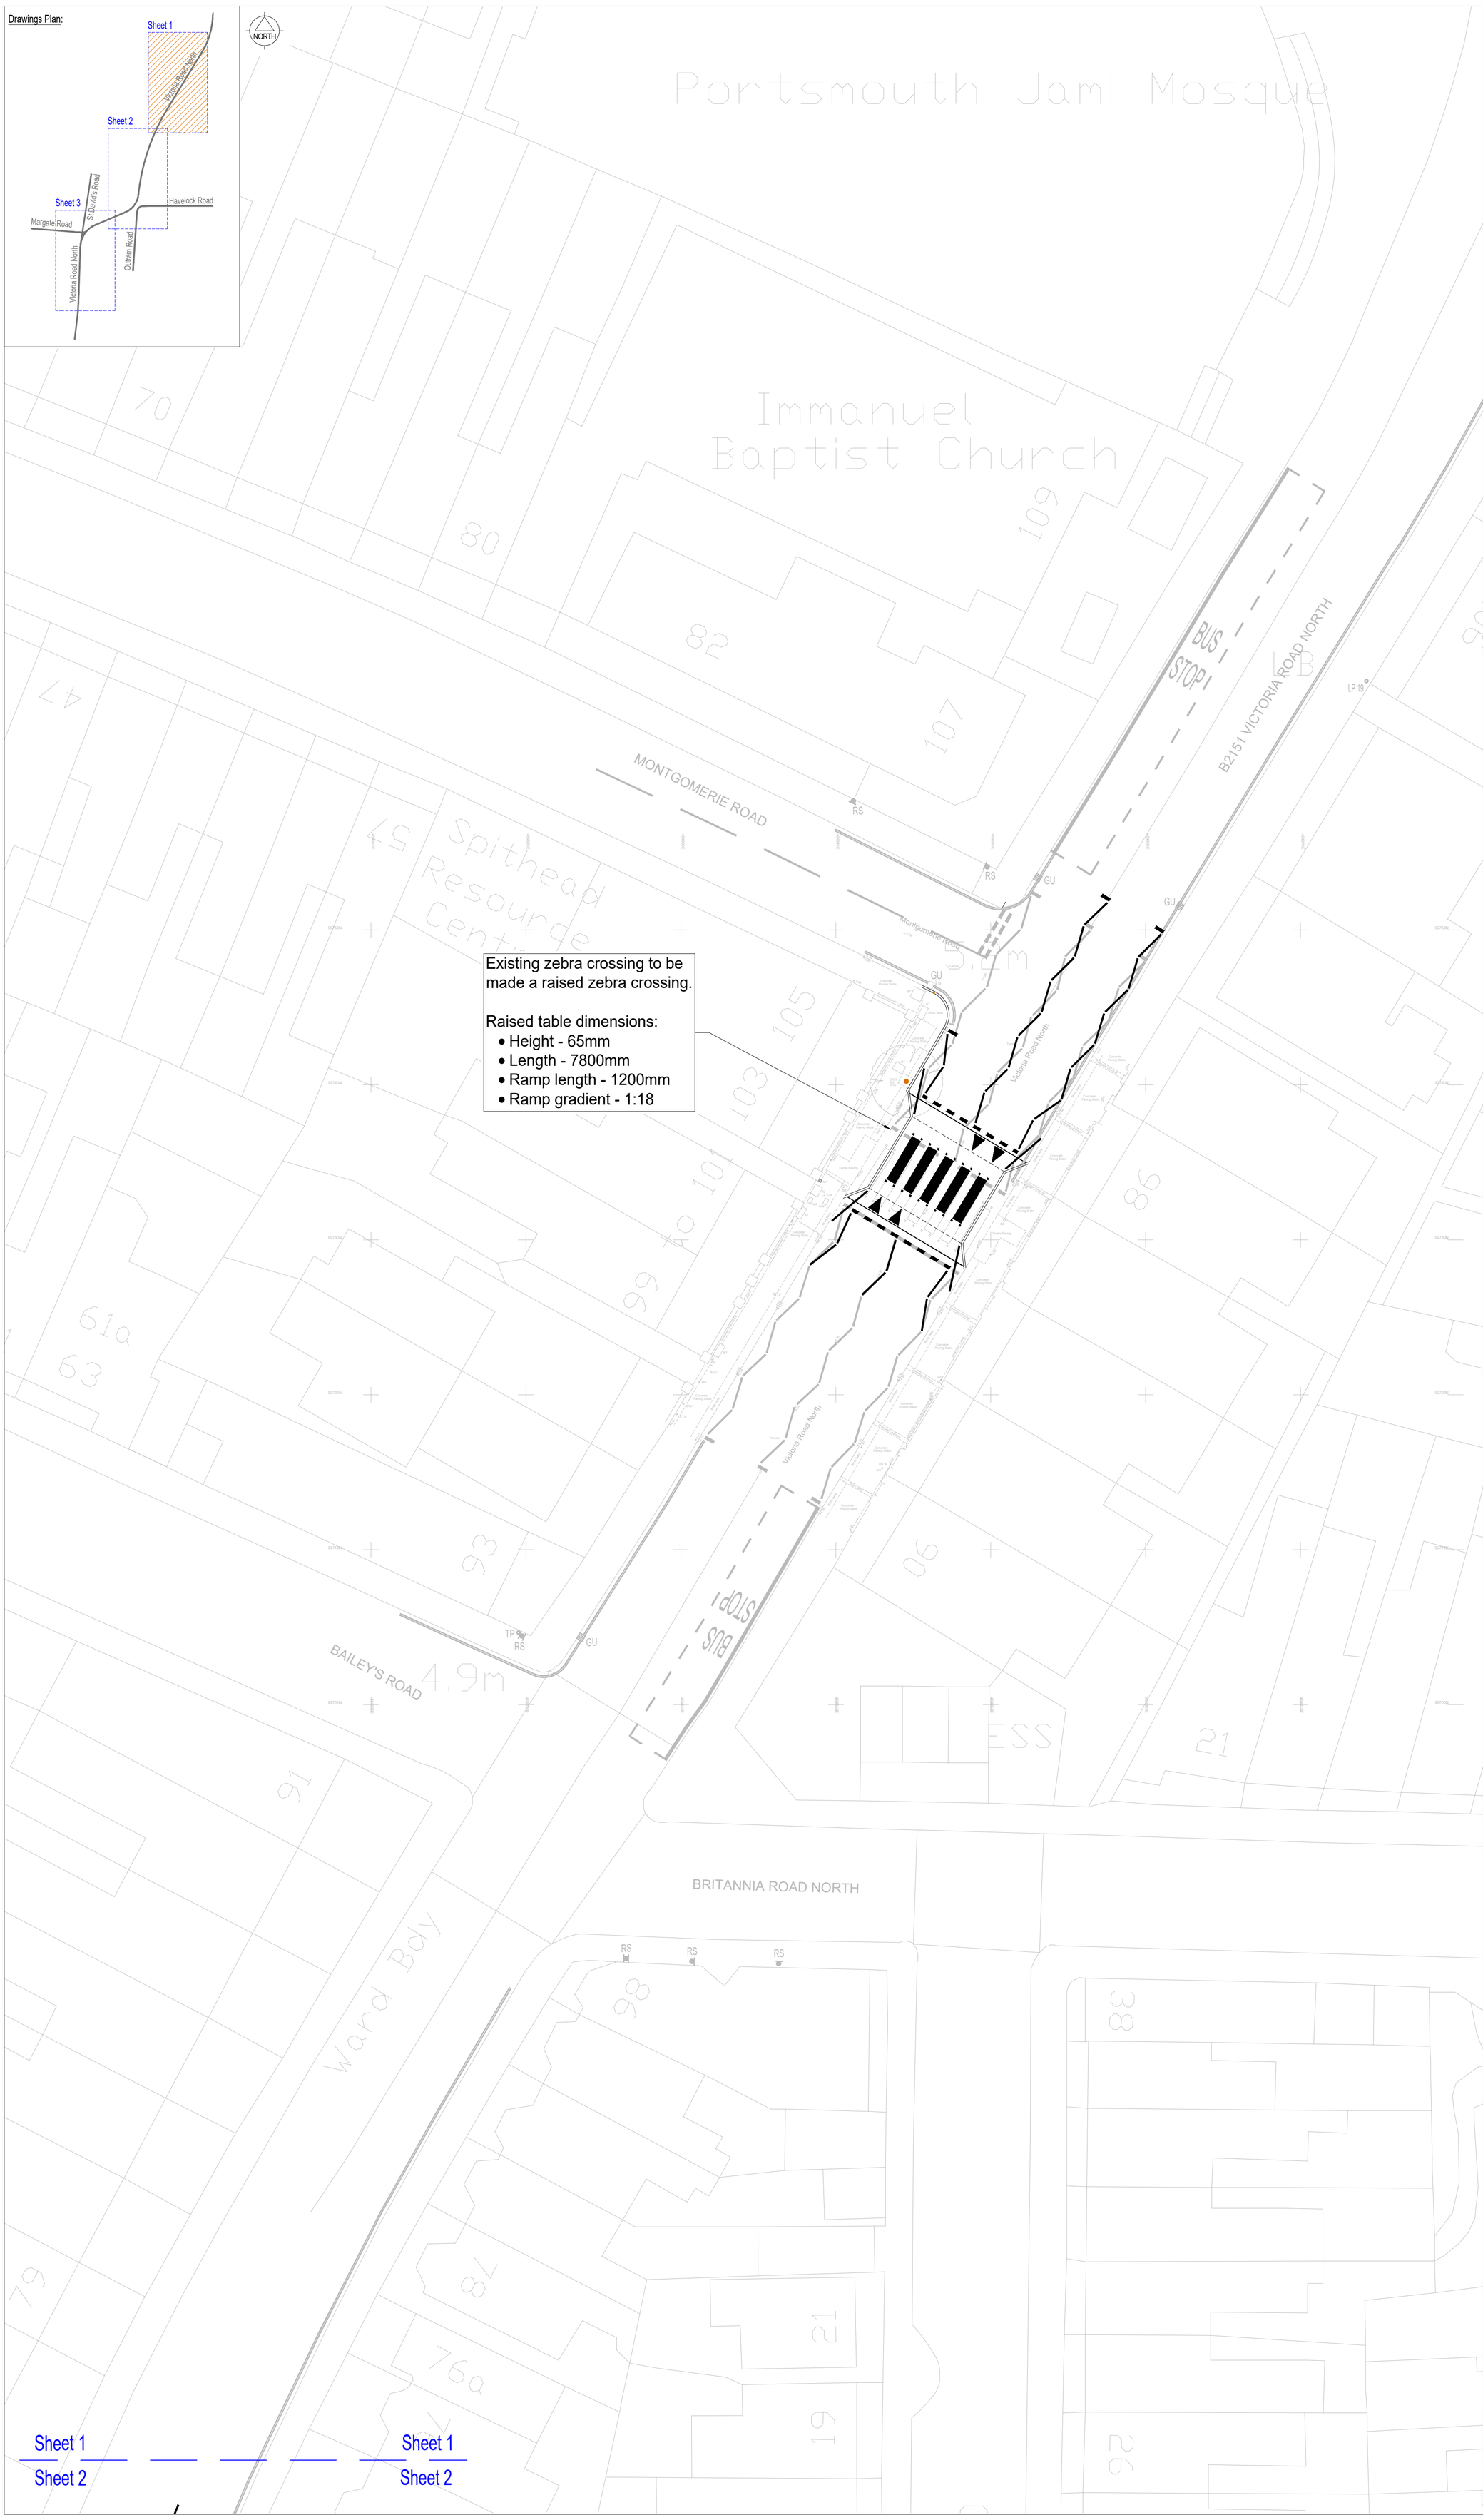

Location Plan:

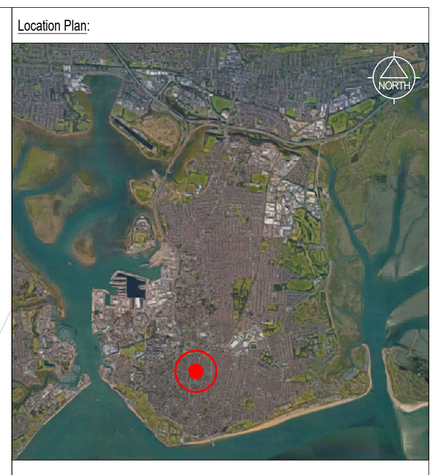

General Notes:

1. All dimensions in metres, unless otherwise stated. Dimensions to be checked prior to commencement of any work by Engineer on Site. Notify Engineer of any discrepancies before ordering materials or starting excavation.

2. All traffic signs and road markings are to be in accordance with the Traffic Signs Regulations and General Directions, 2016.

3. Refer to statutory undertakers record for underground services location within site extent.

4. Ordnance Survey Copy Right - Based or reproduced from the 2008 Ordnance Survey 1/1000 base with the permission of HMSO crown copyright reserved. License No. LA-100019671.

5. Aerial images obtained from Google Earth imagery © 2023 CNES / Airbus, Getmapping plc, Infoterra Ltd & Bluesky, Landsat / Copernicus, Maxar Technologies, The GeoInformation Group, Map data © 2023.

6. Do not scale from this drawing. Drawing to be printed in colour only.

This is a C.A.D. drawing and may only be modified by hand in accordance with QA Procedure

FOR INFORMATION

Rev	Date	Revision Details	Amended / Approved
B	09.02.24	Notes amended	EA / FL
A	06.02.24	First issue	EA / FL

Project

Rainbow Nursery
Victoria Road North
(Phase 2)

Drawing Title

Consultation Plan
Sheet 1 of 3

Portsmouth CITY COUNCIL

Directorate of Economy, Planning and Transport
Assistant Director (Infrastructure)
Martin Lavers BSc CEng MICE

Date	Scale
February 2024	1:200 @ A1

Design/Survey by	Drawn by	Checked by
EA	EA	FL

Drawing No	Revision No.
HWI1206-INFO-01	B

FEASIBILITY		DRAFT		CONSTRUCTION	
INFORMATION	*	TENDER		AS BUILT	